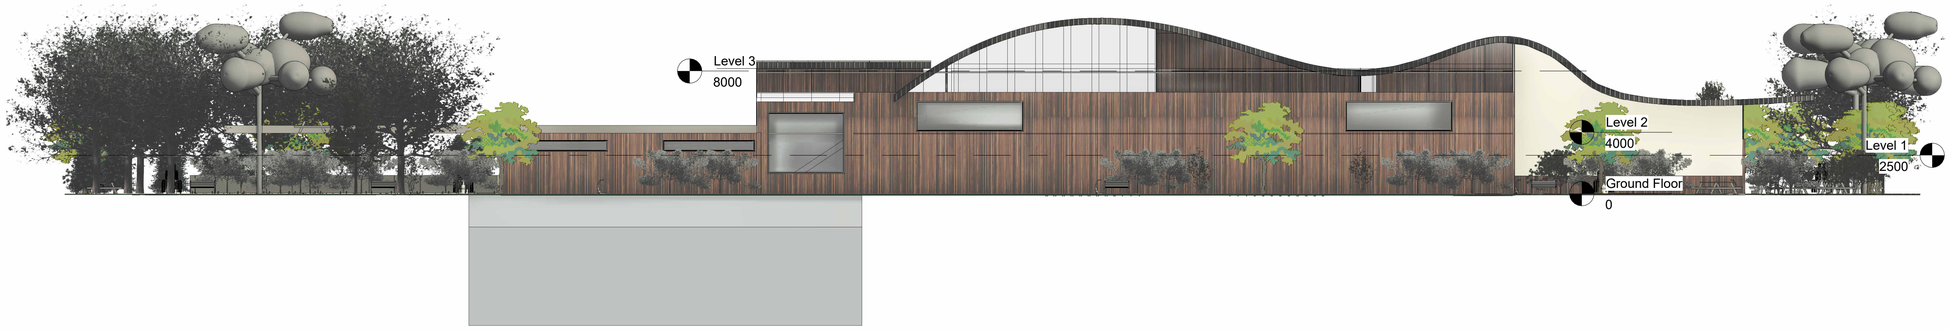

2 **North**
1 : 200

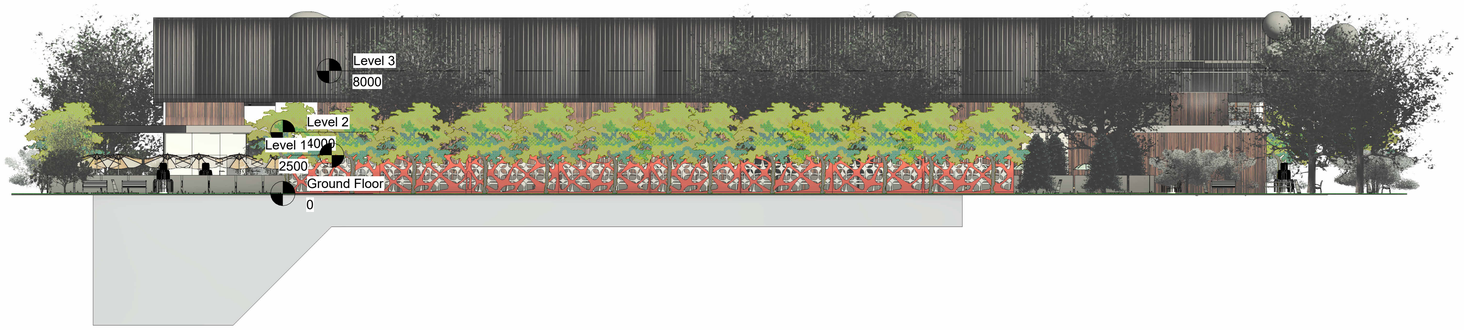

1 **East**
1 : 200

3 **South**
1 : 200

4 **West**
1 : 200

Rev	Description	Date

CODE	SUITABILITY DESCRIPTION
STATUS	PURPOSE OF ISSUE

AUTODESK.
www.autodesk.com/revit

PROJECT
SPORTS CENTRE

TITLE
ELEVATIONS

CLIENT
LUCIA

DRAWN BY	CHECKED BY	DATE
Author	Checker	06/09/23

SCALE (@ A1)	PROJECT NUMBER
1 : 200	Project Number

DRAWING NUMBER	REV
A102	

14/06/2023 11:49:08 AM

1 {3D}

Rev	Description	Date

CODE	SUITABILITY DESCRIPTION
STATUS	PURPOSE OF ISSUE

AUTODESK.
www.autodesk.com/revit

PROJECT
SPORTS CENTRE

TITLE
3D VIEW

CLIENT
LUCIA

DRAWN BY	CHECKED BY	DATE
Author	Checker	06/09/23

SCALE (@ A1)	PROJECT NUMBER
	Project Number

DRAWING NUMBER	REV
A101	

14/06/2023 12:00:28 PM